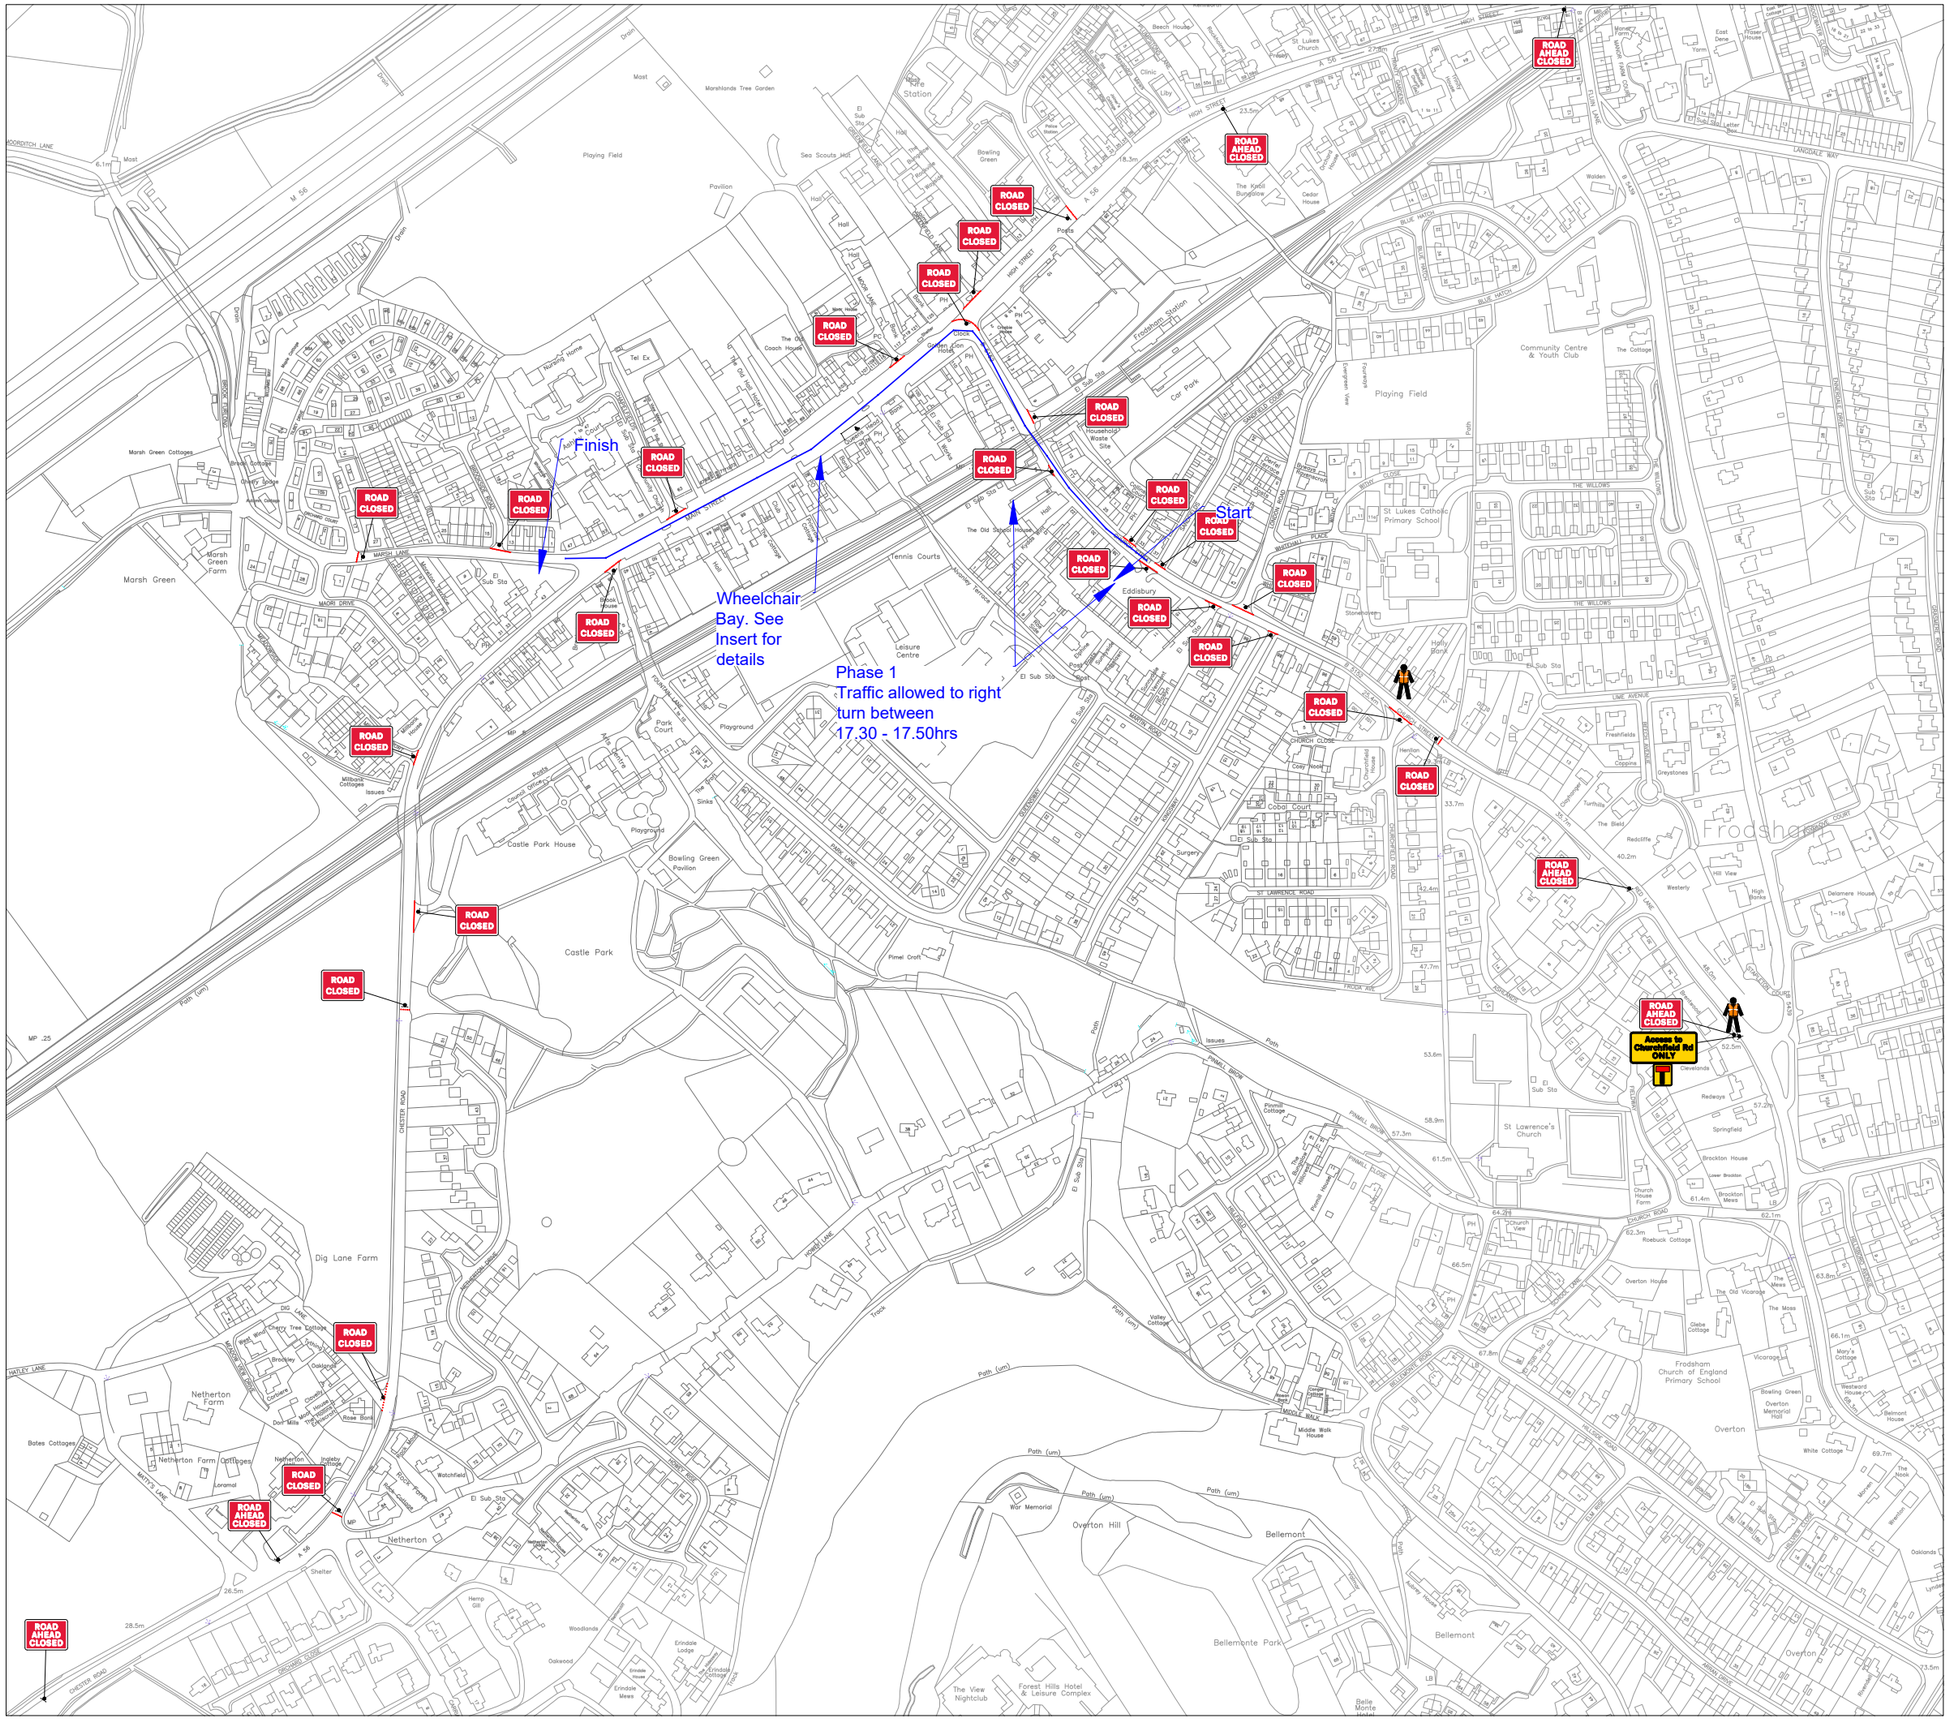


BLUEARROW TRAFFIC MANAGEMENT LTD
Sapphire House | Clifton Lane | Runcorn | Cheshire | WA7 3FP
Office: 01928 751 761 | Fax: 01928 751 602 | Email: admin@batml.co.uk | Web: www.batml.co.uk

SCHEME: Frodsham Xmas Lights

TITLE: Event Signage

CLIENT: Frodsham Town Council

AUTHORITY: Cheshire West & East

Rev	Description	By	Chkd	Date
		SB	RG	30.04.2026

Revisions

KEY
- Traffic sign
- Traffic cone
- Marshal
- Parade Route

Date: 30.04.2026

DRAWING NO: FXL-2025-01

SCALE: NTS @ A3

WORKS AHEAD / WORKS EXIT / WORKS ACCESS — Signage to be sited where and when needed

DO NOT SCALE FROM THIS DRAWING.
All measurements are in meters unless otherwise stated

1) ALL SIGNS TO BE MINIMUM 750MM HIGH
2) SIGNS TO BE FREESTANDING SECURED USING SANDBAGS
3) ALL CONES TO BE 1M
4) TRAFFIC SIGNALS TO BE SET TO VEHICE ACTIVATION.
5) TEMPORARY RAMPS TO BE INSTALLED WHERE PEDESTRIANS CROSS ONTO ROAD

INSERT

